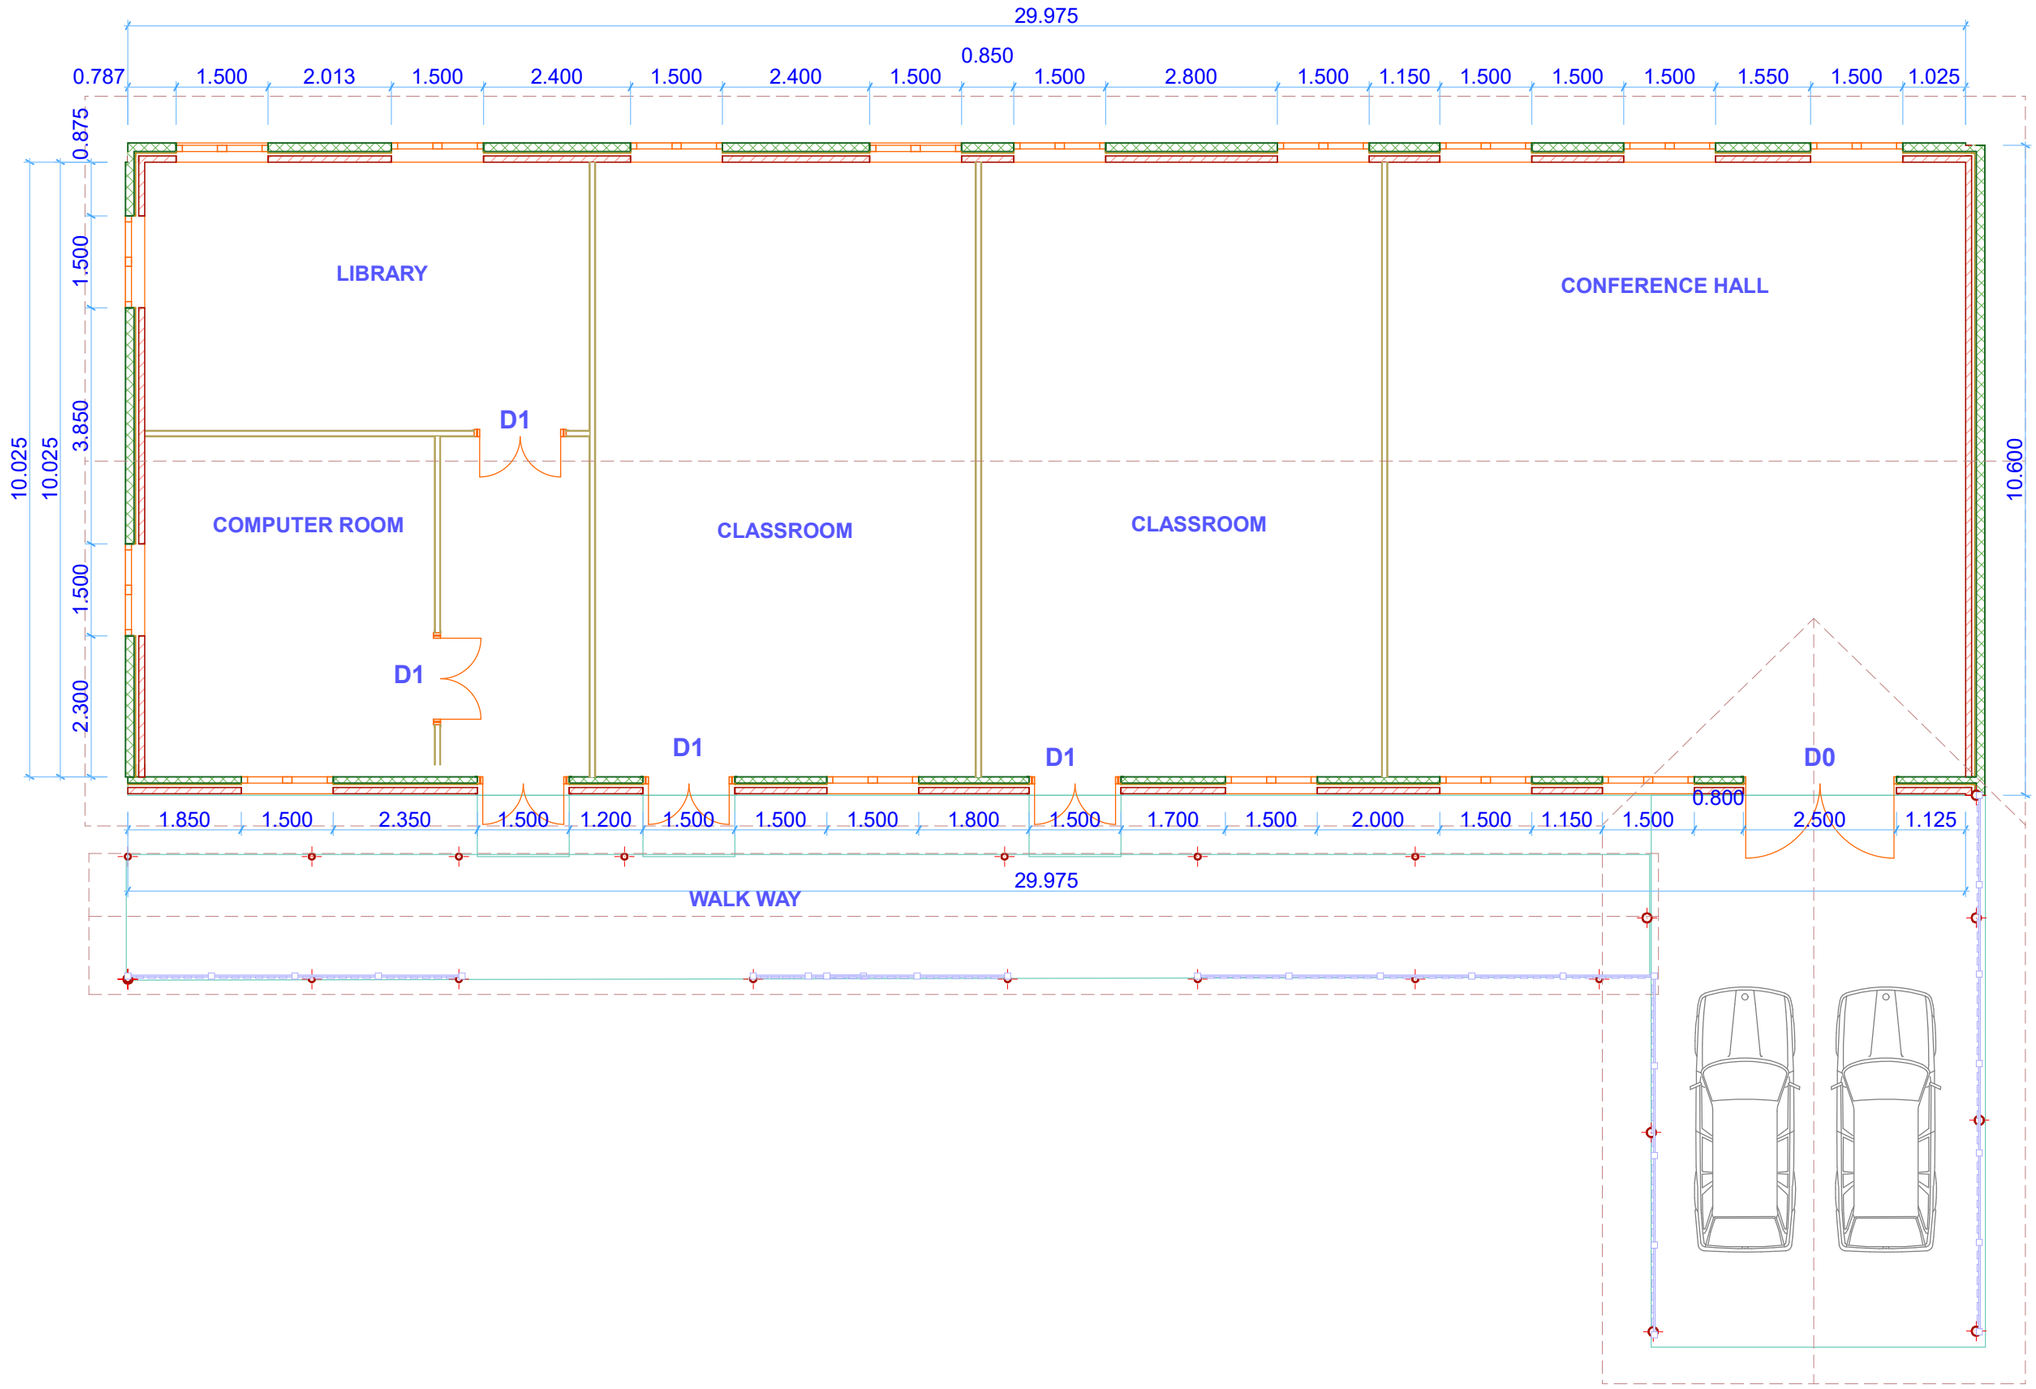

Drawing Name:

FWTIC FLOOR PLAN

Drawing Scale: 1:100

Drawn by: Eng.Josephat Tweve

Cell No.0765 413940

DIMENSIONS:

D1-1500*2500mm
D0-2500*2500mm
All Windows: 1500*1500mm